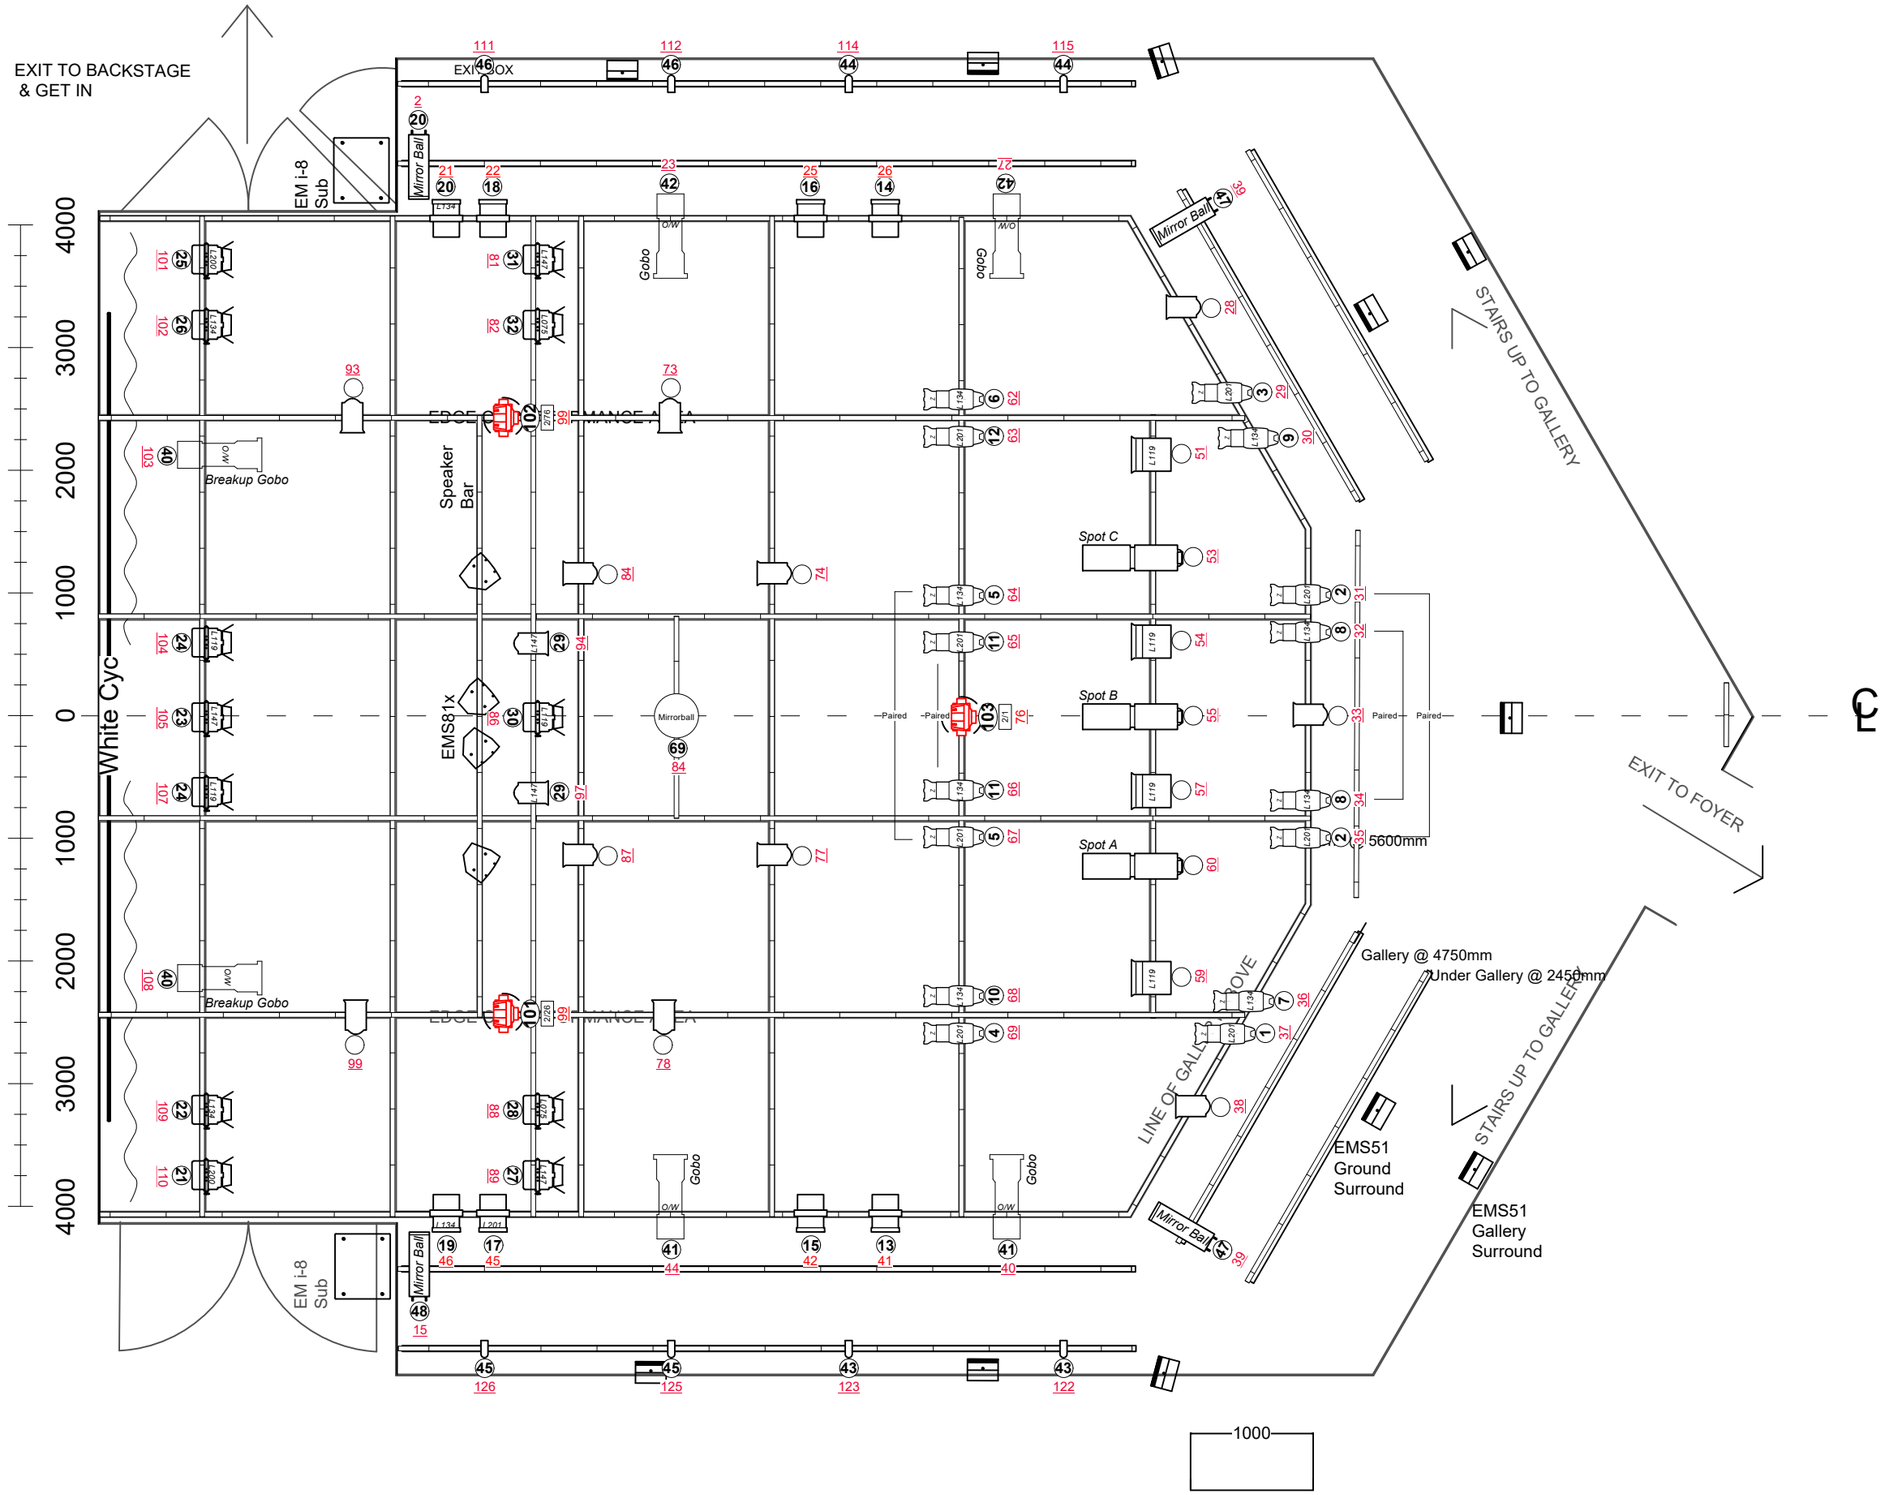

SALISBURY PLAYHOUSE
PART OF WILTSHIRE CREATIVE

Generic

- ETC Source4 Jr Zoom
- Robert Juliat 614 SX
- CCT Freedom
- ETC Source4 Fresnel
- Strand Cantata PC
- Selecon Acclaim Fresnel
- Strand Patt.743

LED

- Martin Mac Aura

Typical

Gobo 1
Color
Channel
Circuit Number

NOTES:
Houselight addresses: 73 (Balcony) & 75 (Ground)
All units patched 1 - 1
All profiles to use #119 Frost

PLAN TITLE:
Fixed Rig 2026

VENUE:
Salberg

DATE: 28/04/26

VERSION: Initial

DRAWN BY:
Jonathan Cox